FilmL.A., Inc.
6255 W Sunset Blvd, 12th Floor
Hollywood, CA 90028
t: (213)977-8600 - f: (213)977-8601
www.filmla.com

Summary Information

Permit No: F00166325-A **Type of Permit:** FILMING **Release Date:** 11/15/2020

Production Company	UNIVERSAL TELEVISION LLC
Insured Company Name	UNIVERSAL TELEVISION LLC
Contact Phone No. 1	814-873-2905
Contact Phone No. 2	
Fax	
Address	100 UNIVERSAL CITY PLAZA, 1320/3M UNIVERSAL CITY, California 91608
Production Title	UNTITLED JEAN SMART/FKA HACKS
Type of Production	TV Drama

Producer	Moran Sackett
Director	Lucia Aniello
1st AD	Jess Rosenberg
Production Manager	Melanie Elin
FilmL.A. Coordinator	Cody Penwell
Location Manager	Kyle Sucher
Primary Phone	Mobile - 818-720-2258
Secondary Phone	
Location Assistant	Nick Bell
Primary Phone	Mobile - 818-720-2258
Secondary Phone	

Fees

Notification Charge	$208.00
LA COUNTY FIRE REVIEW	$282.00
LA COUNTY ROAD INSPECTION FEE	$756.00
LA COUNTY ROAD APPLICATION FEE	$172.00
FILMLA NON-REFUNDABLE FILM PERMIT RIDER FEE	$111.00
LA COUNTY ROAD ENCROACHMENT PERMIT PROCESSING FEE	$312.00

Total Permit Fee $1,841.00

Number of Locations 2

NOT A PERMIT

FilmL.A., Inc.
6255 W Sunset Blvd, 12th Floor
Hollywood, CA 90028
t: (213)977-8600 - f: (213)977-8601
www.filmla.com

Summary Information — Location

Permit Number F00166325-A
Production Company UNIVERSAL TELEVISION LLC
Insured Company UNIVERSAL TELEVISION LLC
Production Title UNTITLED JEAN SMART/FKA HACKS

Location Manager Kyle Sucher
Primary Phone Mobile - 818-720-2258
Secondary Phone

Location Address Longview Rd, E Ave S - E Ave T, Unincorporated LA County, CA, 93543

Location Type Road

Prep Dates 11/13/2020 - 11/13/2020 06:00 - 18:00 1 day

Film Dates 11/16/2020 - 11/17/2020 04:00 - 22:00 2 days

Strike Dates 11/18/2020 - 11/18/2020 06:00 - 18:00

Open or Closed to the Public Closed

Generic Conditions
*** MUST COMPLY WITH ATTACHED REOPENING PROTOCOL FOR MUSIC, TELEVISION AND FILM PRODUCTION: APPENDIX J EFFECTIVE AS OF FRIDAY, JUNE 12, 2020.***
THE CONSUMPTION OF ALCOHOLIC BEVERAGES AND THE USE OF DRUGS, INCLUDING MARIJUANA, ON LOCATION BY ANY CAST, CREW, OR INVITED GUESTS IS STRICTLY PROHIBITED.
*Certain service and personnel fees required by jurisdictional agencies are not collected by FilmL.A. Any such fees must be paid directly to the appropriate agency, and a separate invoice will be provided to the permittee.
*LA CITY AND/OR LA COUNTY FIRE CHECKLIST ATTACHED TO FINAL PERMIT. THE PERMITTEE IS RESPONSIBLE FOR COMPLETING CHECKLIST PRIOR TO FILMING ACTIVITY AT THIS LOCATION. NON COMPLIANCE MAY RESULT IN ASSIGNMENT OF A FIRE OFFICER.
Equipment staging and vehicles may park on one side of the street only.
Must post "ROAD WORK AHEAD" signs, which must remain up until all activities on the roadway have been completed.
No cast or crew parking on area streets
No interference with merchant activity.
Number of uniformed officers listed on the permit is a minimum requirement. Permittee remains responsible for deploying a sufficient number of uniformed officers to provide traffic and crowd control to ensure the safety of the film crew and the public.
Traffic control must be done in accordance w/MUTCD
Traffic Officers Required
Uniformed officers shall have a copy of the film permit in their possession and are required to confirm that all traffic control signage devices are in place.

Please see attached documents
F00166325-Overhead.pdf
166325_FUL_LONGVIEW_AVE T_AVE S-Layout1.pdf

Equipment on Location

Type	Quantity
4000 gal water truck	2
5 or 10 ton trucks	4
Cast/Crew vehicles	80
Condors	2
Cranes	1
Cube Trucks	4
Fire Extinguisher (2A10BC Minimum Rating)	5
Generator	1
Modular Units	1
Picture vehicles	5

Personnel on Location

Type	Quantity
Cast	5
Crew	75
LA County FSA assigned	1
Sheriff/CHP	2

NOT A PERMIT

FilmL.A., Inc.
6255 W Sunset Blvd, 12th Floor
Hollywood, CA 90028
t: (213)977-8600 - f: (213)977-8601
www.filmla.com

Summary Information — Location

Permit Number F00166325-A
Production Company UNIVERSAL TELEVISION LLC
Insured Company UNIVERSAL TELEVISION LLC
Production Title UNTITLED JEAN SMART/FKA HACKS

Location Manager Kyle Sucher
Primary Phone Mobile - 818-720-2258
Secondary Phone

Stakebed Trucks	2
Trailers	6
Vans	4

Filming Activities Car-to-Car; Drive by; Drive ups & away; Equipment on sidewalk, in curb lane & across street; Exterior Dialogue; Interior Dialogue; Intermittent pedestrian control; Intermittent traffic control - 2 minutes standard; all road work activity to be within full closure on film dates; insert car tow driving, with hostess trays; camera and equipment inside and outside vehicle ; picture vehicle has blow out flat tire in scene rolling to stop on E/S of Longview Rd; Tow truck Picture car; driving camera crane; 2 condors;

Jurisdiction **Political:** Los Angeles County - Supervisor District 5 **Police:** Los Angeles County Sheriff **Fire:** Los Angeles County Fire Department

Approvals LOS ANGELES COUNTY PUBLIC WORKS - FINAL Greg Graham Final Approver
APPROVERS
LOS ANGELES COUNTY ROAD DEPARTMENT - PALMDALE (PO5) Chris Melillo

Coordinator Note RIDER A RELEASES THE LOCATION FOR 11/16 & 11/17

Coordinator Note LA COUNTY FIRE DEPT. #20-1708-92:
FIRE SAFETY ADVISER, TWO (2) 4000 GALLON WATER TRUCKS, AND FIVE (5) 2A10BC FIRE EXTINGUISHERS REQUIRED.

Coordinator Note Covid Compliance: Jon Ko
Phone: 818-355-2506

Parking

Base Camp
Location Type : Filming Location

Crew Parking
Location Type : Filming Location

Parking Notes
BASE CAMP: GPS Coordinates: 34.5713353, -117.8878035, 2 LA Cty Assessor Parcels #'s: 3040-009-012 & 3040-009-011
North side of East Ave R2, just East of Longview Rd, Palmdale, CA 93591

CREW PARKING:
GPS Coordinates: 34.563049, -117.890238
LA City Assessor Parcel #: 3040-006-029
South side of Ave R-10, just West of Longview Rd, Palmdale

Lane / Full Closure FULL CLOSURE LONGVIEW RD, EAST AVE T - EAST AVE S
0500 ON 11/16 - 2200 ON 11/17

Approximate Footage 0 - 300

Date(s) 11/16/2020 to 11/17/2020 **Time(s)** 05:00 to 22:00

NOT A PERMIT

FilmL.A., Inc.
6255 W Sunset Blvd, 12th Floor
Hollywood, CA 90028
t: (213)977-8600 - f: (213)977-8601
www.filmla.com

Summary Information — Location

Permit Number F00166325-A
Production Company UNIVERSAL TELEVISION LLC
Insured Company UNIVERSAL TELEVISION LLC
Production Title UNTITLED JEAN SMART/FKA HACKS

Location Manager Kyle Sucher
Primary Phone Mobile - 818-720-2258
Secondary Phone

Location Address 37202 90th St E, Unincorporated LA County, CA, 93543

Location Type Gas Station

Prep Dates 11/17/2020 - 11/17/2020 07:00 - 12:00 1 day

Film Dates 11/17/2020 - 11/17/2020 12:00 - 20:00 1 day

Strike Dates 11/18/2020 - 11/18/2020 07:00 - 17:00

Open or Closed to the Public Closed

Generic Conditions
*** MUST COMPLY WITH ATTACHED REOPENING PROTOCOL FOR MUSIC, TELEVISION AND FILM PRODUCTION: APPENDIX J EFFECTIVE AS OF FRIDAY, JUNE 12, 2020.***
THE CONSUMPTION OF ALCOHOLIC BEVERAGES AND THE USE OF DRUGS, INCLUDING MARIJUANA, ON LOCATION BY ANY CAST, CREW, OR INVITED GUESTS IS STRICTLY PROHIBITED.
*Certain service and personnel fees required by jurisdictional agencies are not collected by FilmL.A. Any such fees must be paid directly to the appropriate agency, and a separate invoice will be provided to the permittee.
*LA CITY AND/OR LA COUNTY FIRE CHECKLIST ATTACHED TO FINAL PERMIT. THE PERMITTEE IS RESPONSIBLE FOR COMPLETING CHECKLIST PRIOR TO FILMING ACTIVITY AT THIS LOCATION. NON COMPLIANCE MAY RESULT IN ASSIGNMENT OF A FIRE OFFICER.
All vehicles must be parked on private property
Must Maintain 5' Clearance on Sidewalks/Walkways
Must maintain local/emergency access
No cast or crew parking on area streets
No interference with merchant activity.
Number of uniformed officers listed on the permit is a minimum requirement. Permittee remains responsible for deploying a sufficient number of uniformed officers to provide traffic and crowd control to ensure the safety of the film crew and the public.
Traffic control must be done in accordance w/MUTCD
Traffic Officers Required

Equipment on Location

Type	Quantity
4000 gal water truck	2
5 or 10 ton trucks	4
Cast/Crew vehicles	80
Cube Trucks	4
Fire Extinguisher (2A10BC Minimum Rating)	5
Generator	1
Stakebed Trucks	2
Trailers	6
Vans	4

Personnel on Location

Type	Quantity
Cast	5
Crew	75
LA County FSA assigned	1
Sheriff/CHP	2

Filming Activities Drive ups & away; Equipment on property; Interior and exterior dialogue; Intermittent pedestrian control; Intermittent traffic control - 2 minutes standard; camera and equipment on shoulder and across street;

Jurisdiction **Political:** Los Angeles County - Supervisor District 5 **Police:** Los Angeles County Sheriff **Fire:** Los Angeles County Fire Department

NOT A PERMIT

FilmL.A., Inc.
6255 W Sunset Blvd, 12th Floor
Hollywood, CA 90028
t: (213)977-8600 - f: (213)977-8601
www.filmla.com

Summary Information — Location

Permit Number F00166325-A
Production Company UNIVERSAL TELEVISION LLC
Insured Company UNIVERSAL TELEVISION LLC
Production Title UNTITLED JEAN SMART/FKA HACKS

Location Manager Kyle Sucher
Primary Phone Mobile - 818-720-2258
Secondary Phone

Thomas Guide Page: 4287 **Grid:** J43

Approvals

LOS ANGELES COUNTY PUBLIC WORKS - FINAL APPROVERS	Greg Graham	Final Approver
LOS ANGELES COUNTY ROAD DEPARTMENT - PALMDALE (PO5)	Chris Melillo	

Coordinator Note LA COUNTY FIRE DEPT. #20-1708-92:
FIRE SAFETY ADVISER, TWO (2) 4000 GALLON WATER TRUCKS, AND FIVE (5) 2A10BC FIRE EXTINGUISHERS REQUIRED.

Coordinator Note Covid Compliance: Jon Ko
Phone: 818-355-2506

Parking

Base Camp
Location Type : Filming Location

Crew Parking
Location Type : Filming Location

Parking Notes
BASE CAMP: GPS Coordinates: 34.5713353, -117.8878035, 2 LA Cty Assessor Parcels #'s: 3040-009-012 & 3040-009-011
North side of East Ave R2, just East of Longview Rd, Palmdale, CA 93591

CREW PARKING: GPS Coordinates: 34.570438, -117.887587, LA Cty Assessor Parcel #: 3040-009-020
South side of East Ave R2, just East of Longview Rd, Palmdale, CA 93591

NOT A PERMIT

Untitled Jean Smart

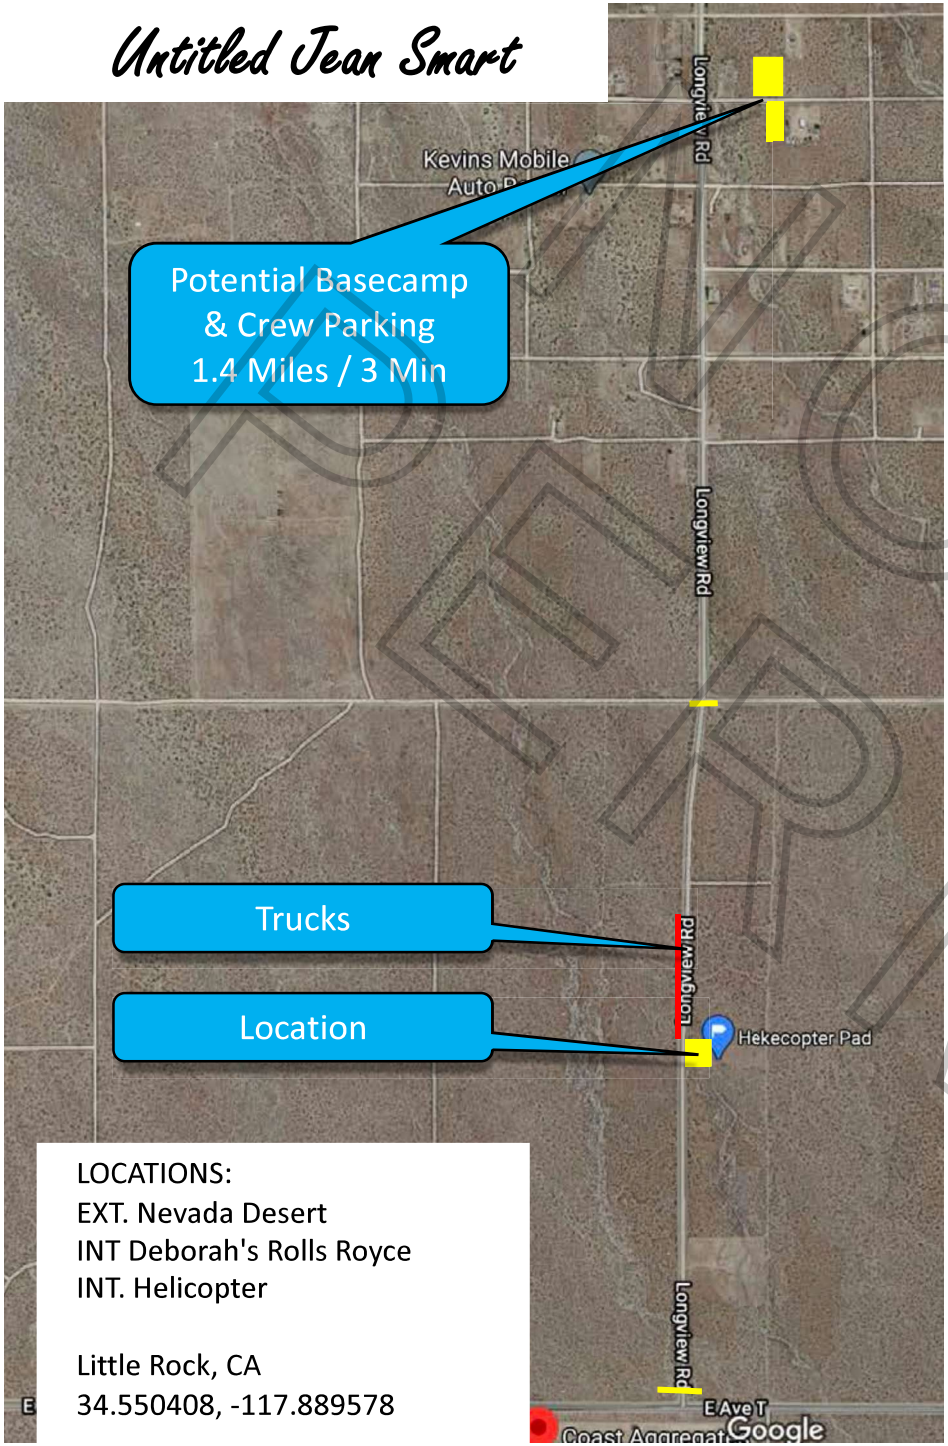

LOCATIONS:
EXT. Nevada Desert
INT Deborah's Rolls Royce
INT. Helicopter

Little Rock, CA
34.550408, -117.889578

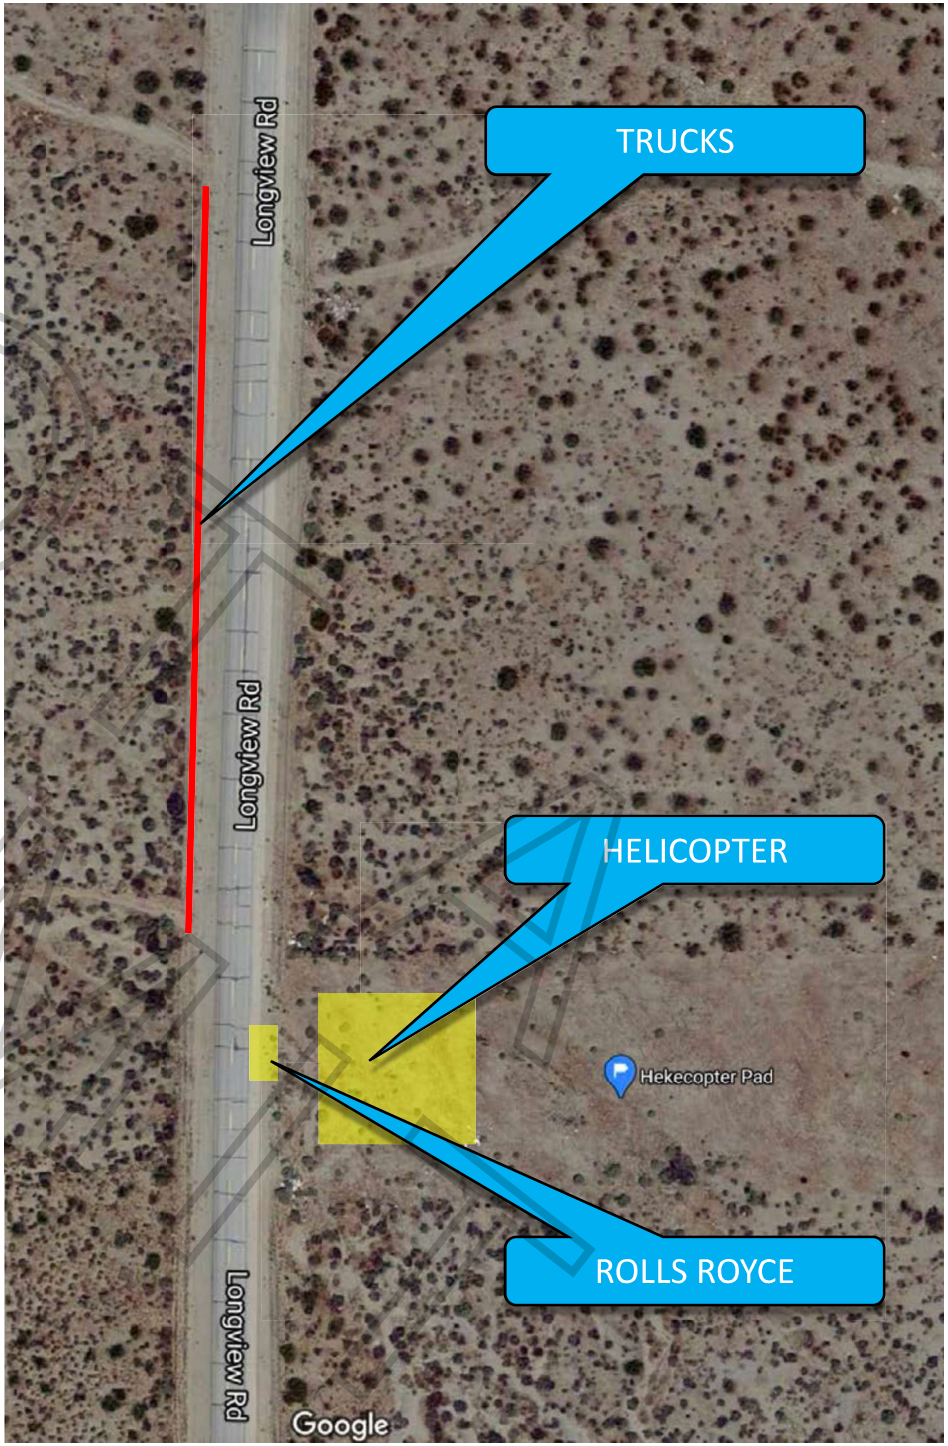

Permit #F00166325-A

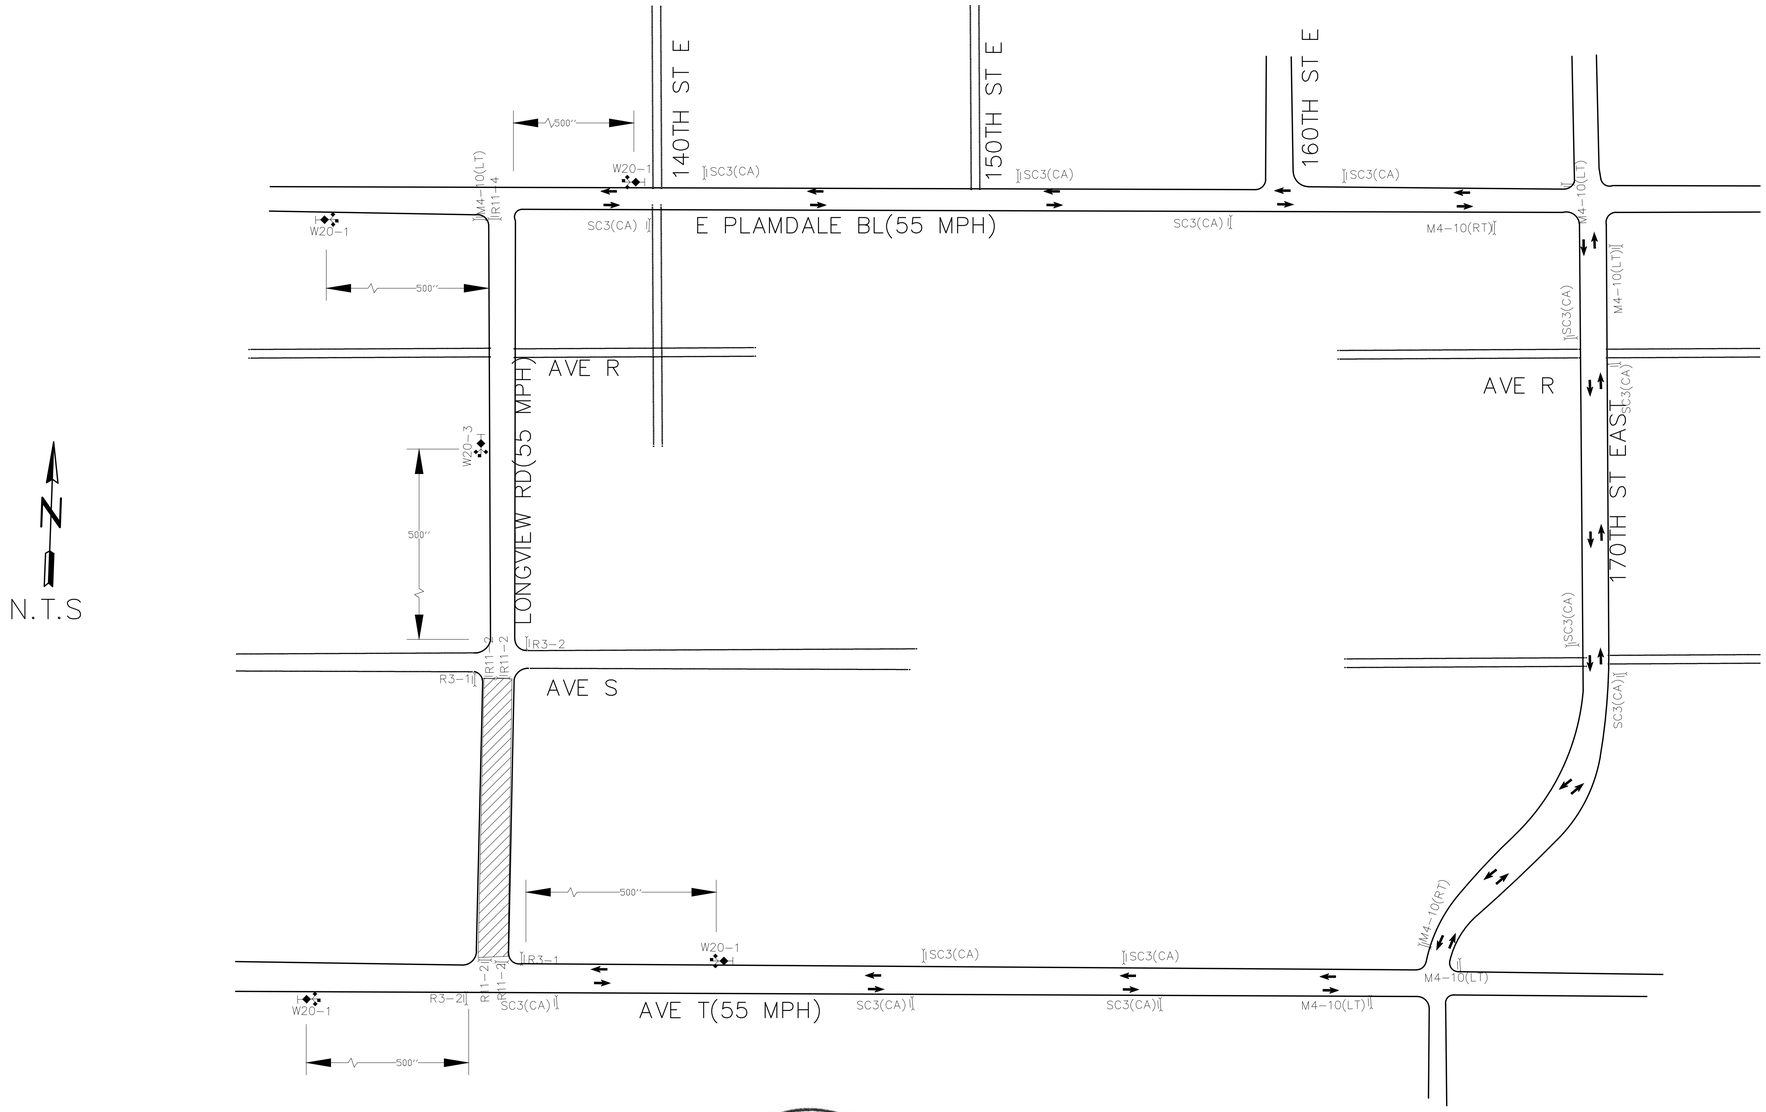

N.T.S

GENERAL NOTES:

1. ALL SIGNING, STRIPING, AND TRAFFIC CONTROL DEVICES SHALL CONFORM TO THE CURRENT STATE OF CALIFORNIA DEPARTMENT OF TRANSPORTATION (CALTRANS) STANDARD PLANS AND STANDARD SPECIFICATIONS, CALIFORNIA M.U.T.C.D., AND ANY ADDENDUMS THERETO, AND AS SHOWN ON THESE PLANS.
2. THERE SHALL BE NO INTERFERENCE WITH TRAFFIC SIGNALS OR CROSSWALKS.
3. CONES SHALL BE 28" MINIMUM HEIGHT AND SHALL HAVE REFLECTORIZED SLEEVES FOR NIGHT WORK.
4. POLICE SHALL DIRECT TRAFFIC AS NECESSARY.

PERMIT #: 166325

LEGEND:

- ADVANCE WARNING SIGN
- TYPE III BARRICADE
- SIGN ON TYPE III BARRICADE
- SIGN ON TYPE II BARRICADE
- 28" TRAFFIC CONE – REFLECTIVE
- (S) SIGNALIZED INTERSECTION
- CLOSURE/WORK AREA

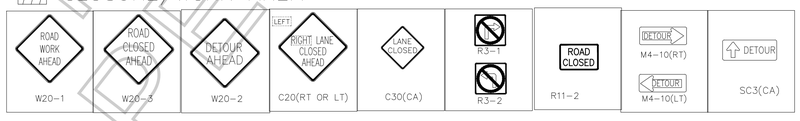

NOT AT PERMIT

REGISTERED PROFESSIONAL ENGINEER
CHIDI N ONUNKWO
C046055
Exp. 12-31-20
CIVIL
STATE OF CALIFORNIA

signed 11/12/2020

FILM LA COORDINATOR: CODY PENWELL
FILM LA PERMIT # F-166325

NO.:	DATE:		REVISIONS

PROJECT/SHEET TITLE: FULL CLOSURE OF LONGVIEW RD FROM AVE T–AVE S
11/16, 0500–11/17, 2200

COMPANY/CONTACT: UNTITLED JEAN "SMART/HACKS"
CHRIS AGNEW 323.260.4777(4PPS)

APPROVED BY:

NAME/SIGNATURE TITLE DATE

NAME/SIGNATURE TITLE DATE

NAME/SIGNATURE TITLE DATE

DATE:	11/12/2020
SCALE:	NOT TO SCALE
DRAWN BY:	IR
CHECKED BY:	JVJ
PROJECT NO.:	
JOB NO.:	
FILE NO.:	
SHEET NO.:	01 OF 01

NO.:	DATE:		BY:
		TRAFFIC CONTROL PLAN	
		LONGVIEW RD AVE T TO AVE S	

Y:\Plans\Los Angeles\166325_FUL_LONGVIEW_AVE T_AVE S.dwg